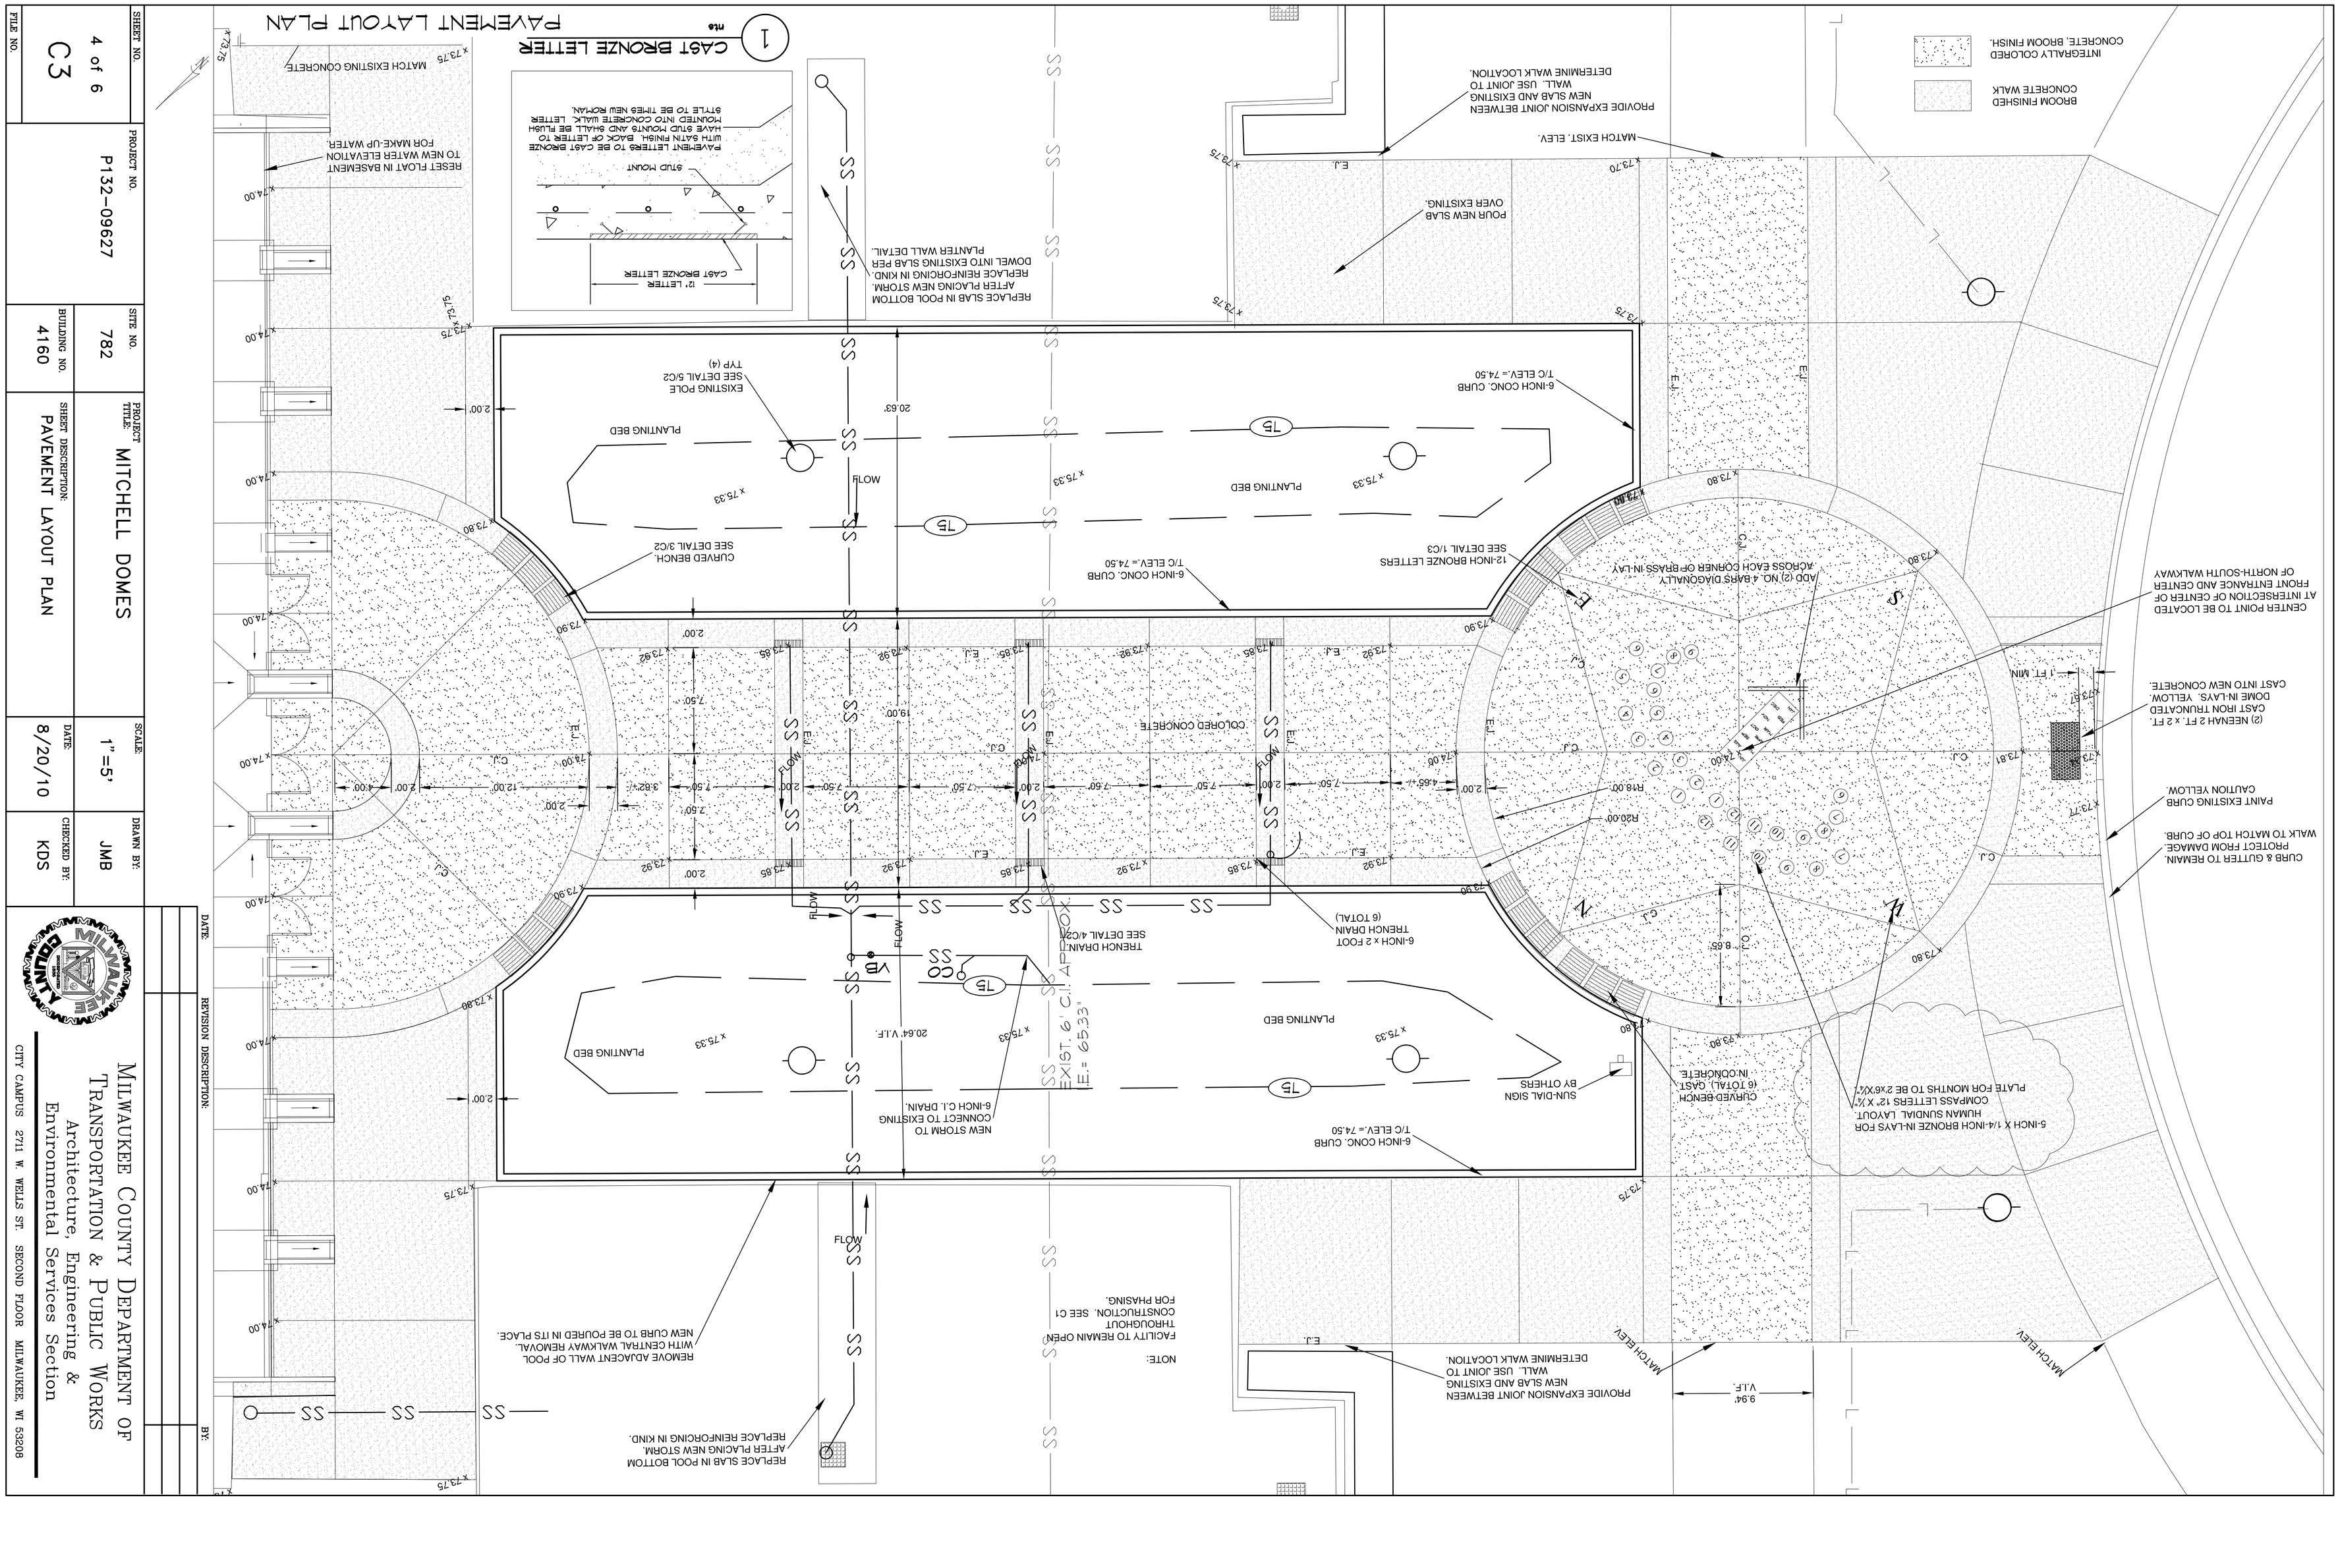

SHEET NO.	4 of 6
	C3
PROJECT NO.	P132-09627
SITE NO.	782
BUILDING NO.	4160
PROJECT TITLE:	MITCHELL DOMES
SHEET DESCRIPTION:	PAVEMENT LAYOUT PLAN
SCALE:	1" =5'
DATE:	8/20/10
DRAWN BY:	JMB
CHECKED BY:	KDS
FILE NO.	

DATE: REVISION DESCRIPTION: BY:

MILWAUKEE COUNTY DEPARTMENT OF TRANSPORTATION & PUBLIC WORKS
Architecture, Engineering & Environmental Services Section
CITY CAMPUS 2711 W. WELLS ST. SECOND FLOOR MILWAUKEE, WI 53208